GRAPHIC SCALE

0 15 30 60 90

SCALE: 1" = 30'

LEGEND

- 1 1/2" TYPE SP 9.5 ACSC
- 6" LIMEROCK BASE (LBR 100) COMPACTED TO 98% MAXIMUM DENSITY (AASHTO T-180) OR 6" CRUSHED CONCRETE (LBR 100) COMPACTED TO 98% MAXIMUM DENSITY (AASHTO T-180)
- 6" STABILIZED SUBBASE (75 PSI FBV)(LBR 40) COMPACTED TO 98% MAXIMUM DENSITY (AASHTO T-180)
- 6" CONCRETE 3,500 PSI @ 28 DAYS
- 2 3/4" CONCRETE PAVERS ON 1" SAND BED AND 4" CONCRETE ON COMPACTED BASE 95% T-180

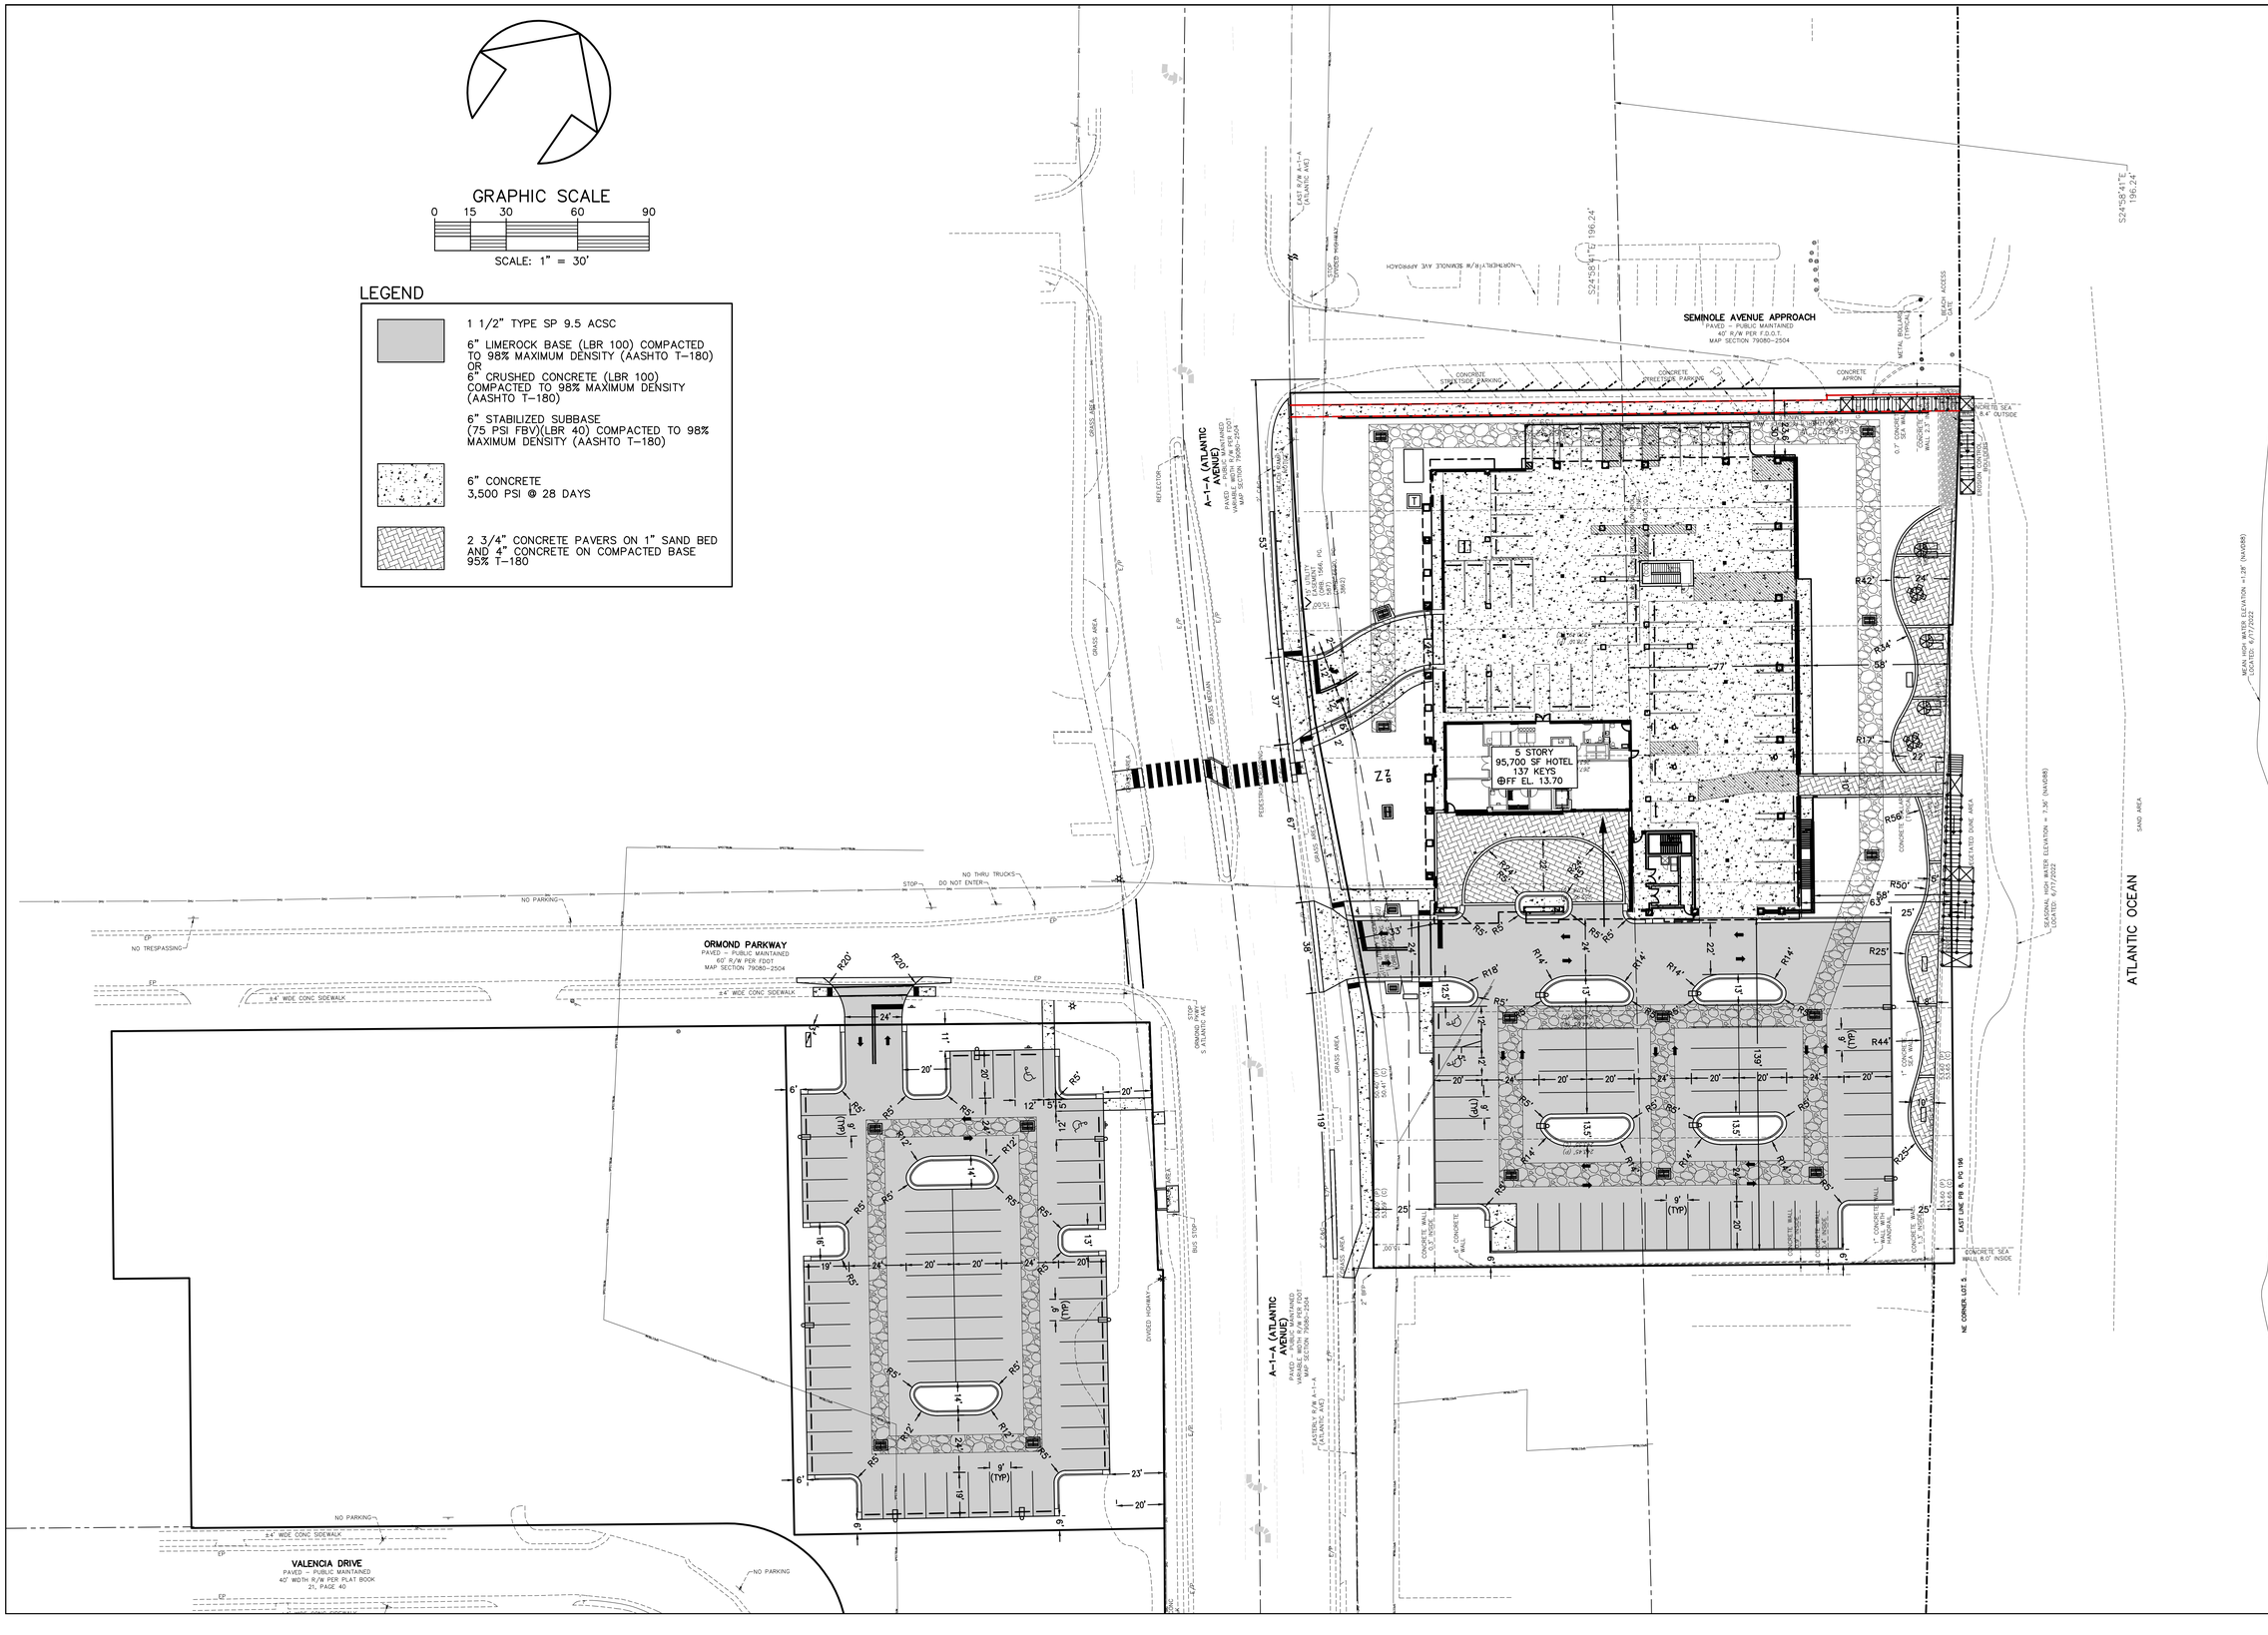

NO.	DATE	DESCRIPTION	BY
		REVISIONS	

PARKER MYNCHENBERG & ASSOCIATES, INC.
PROFESSIONAL ENGINEERS * LANDSCAPE ARCHITECTS
1729 RIDGEWOOD AVENUE HOLLY HILL, FLORIDA 32117
(386) 677-6891 FAX (386) 677-2114 E-MAIL: info@parkermynchenberg.com
PARKER MYNCHENBERG P.E. #32645 R.L.A. #0001553,
STEVE BUSWELL P.E. #53985 R.L.A. #LA6667011
KEVIN A. LEE P.E. #71501
CERTIFICATE OF AUTHORIZATION NUMBER 00003910

ORMOND BEACH HOLDINGS, LLC

ORMOND BEACH * FLORIDA

DIMENSION PLAN

1
SHEET NO.

File No. 21-51

Drawn By: MRB

Date: 11-20-21

SCALE: 1"=30'

SEAL

Z:\Ormond Beach Marriott\DWG\0000-SP24.dwg, 8/5/2022 10:03:24 AM, _DWG To PDF.pc3